



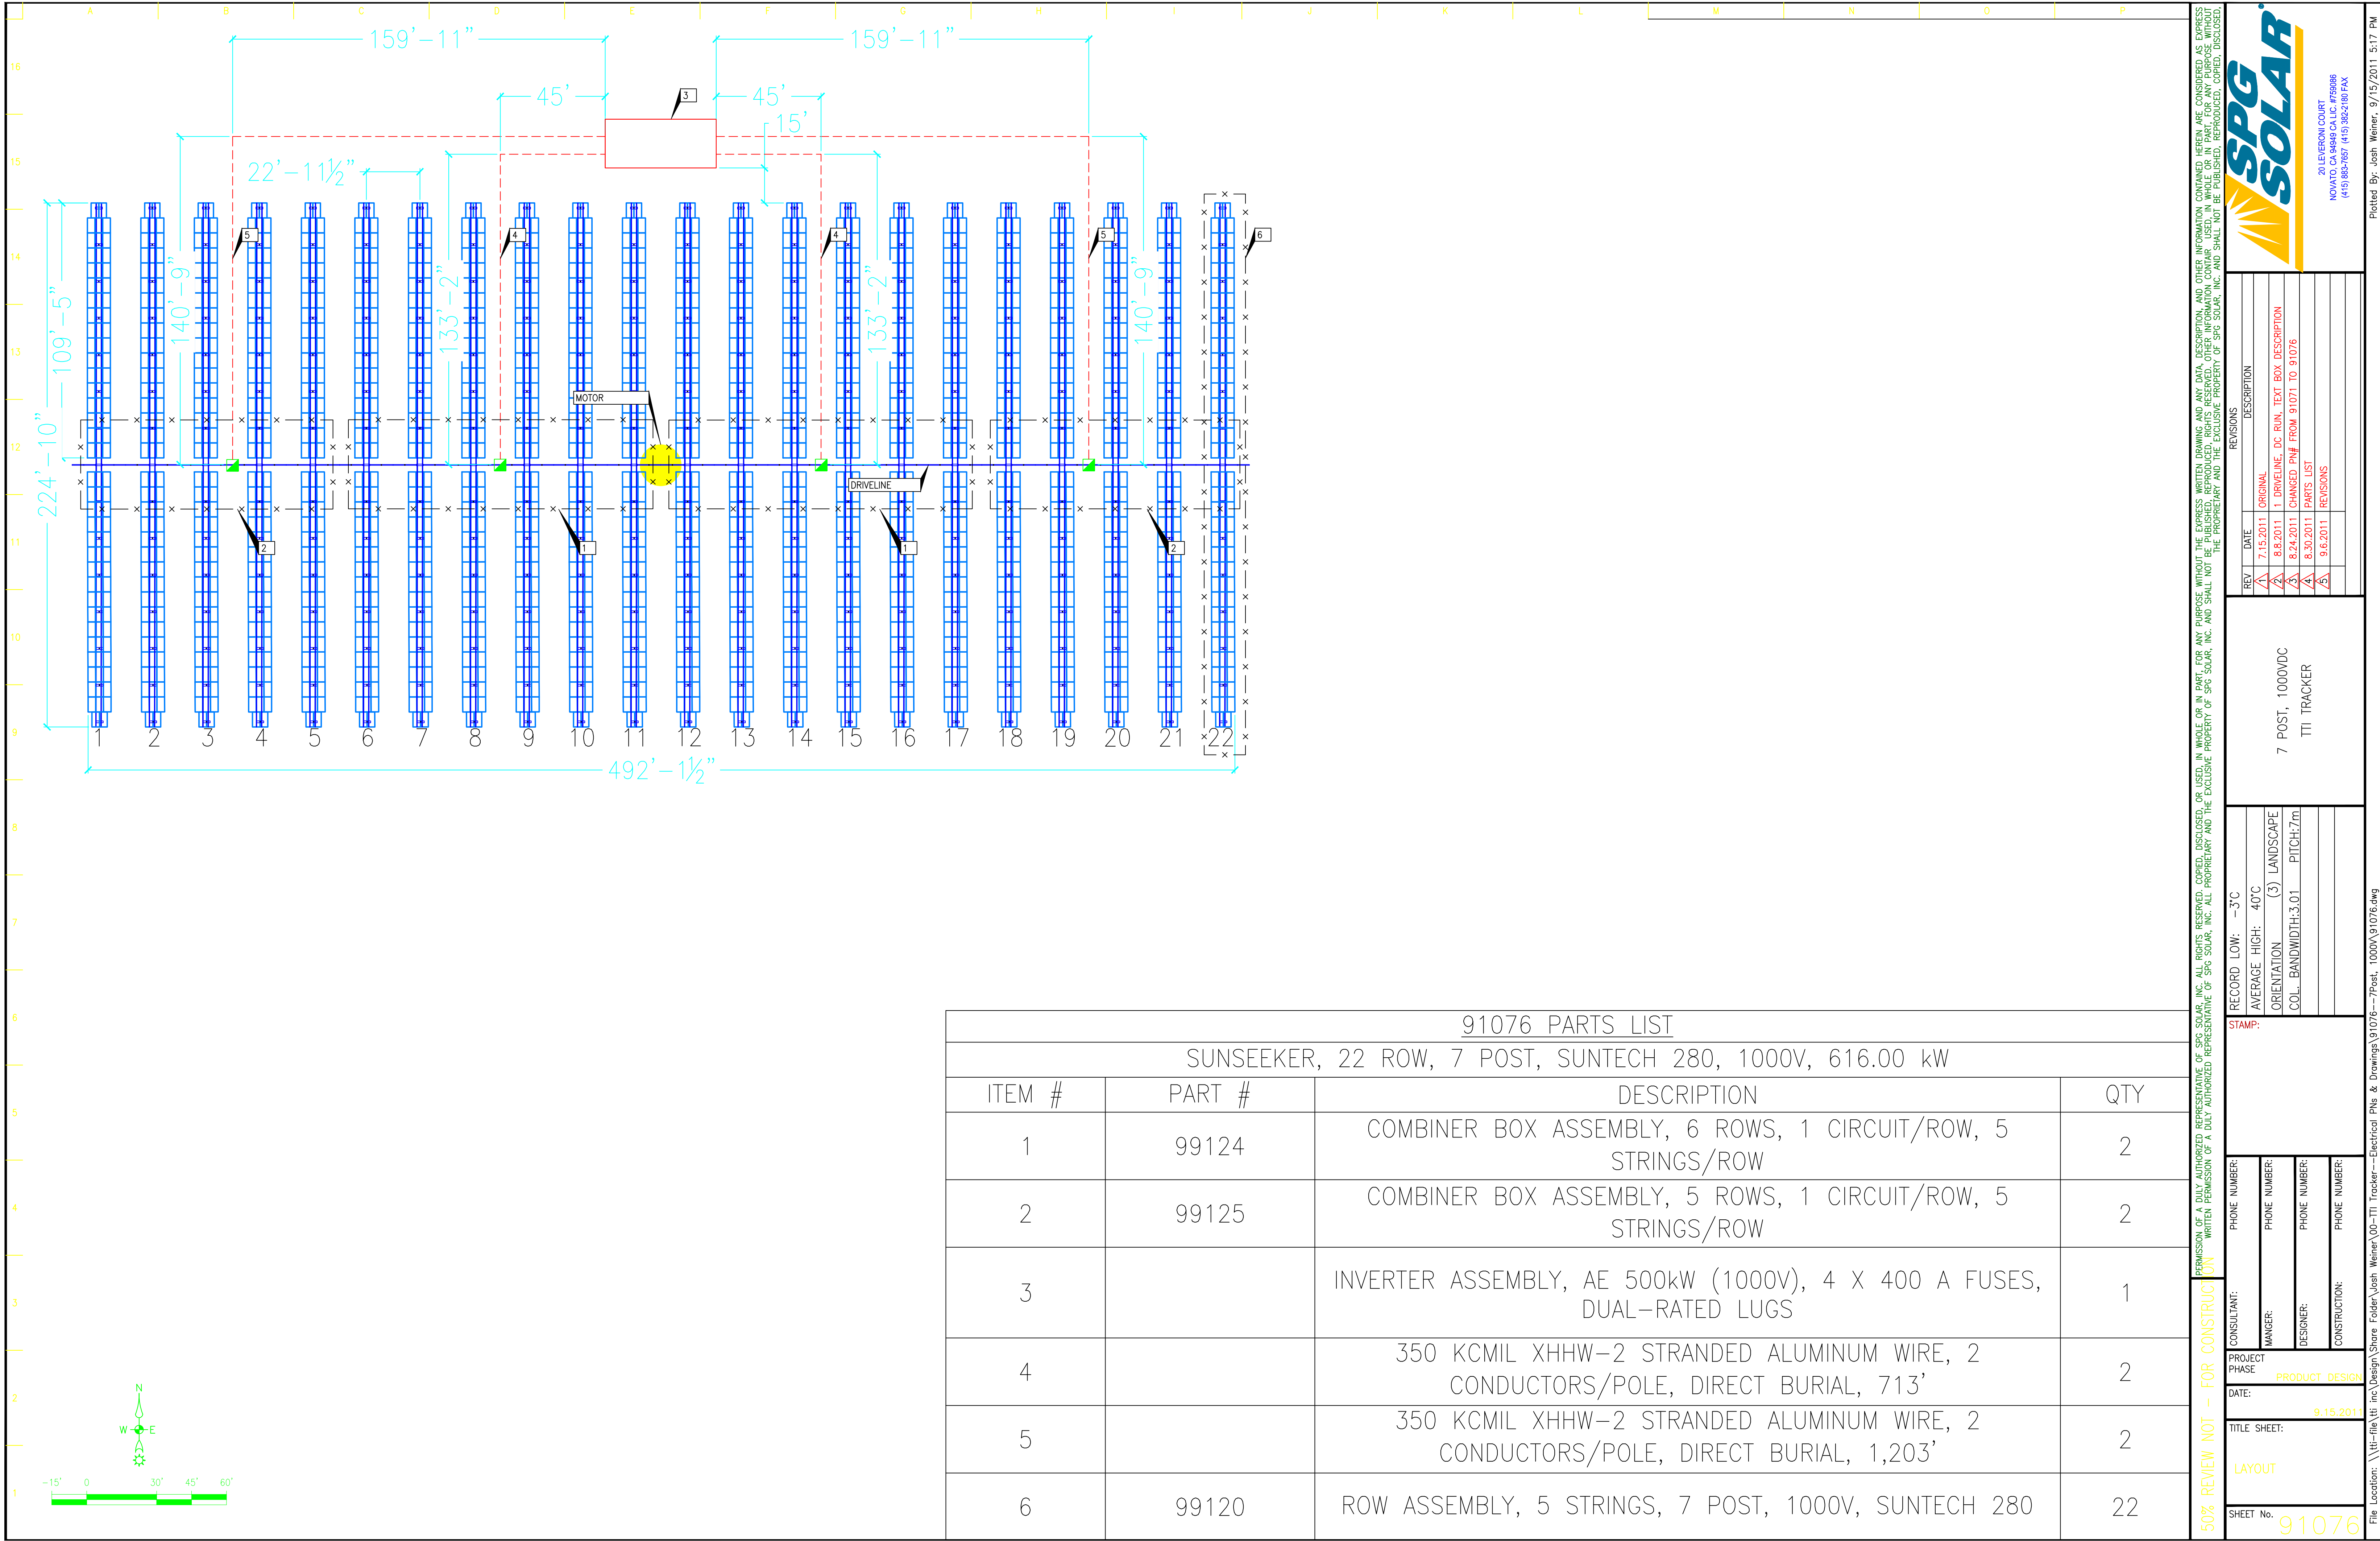

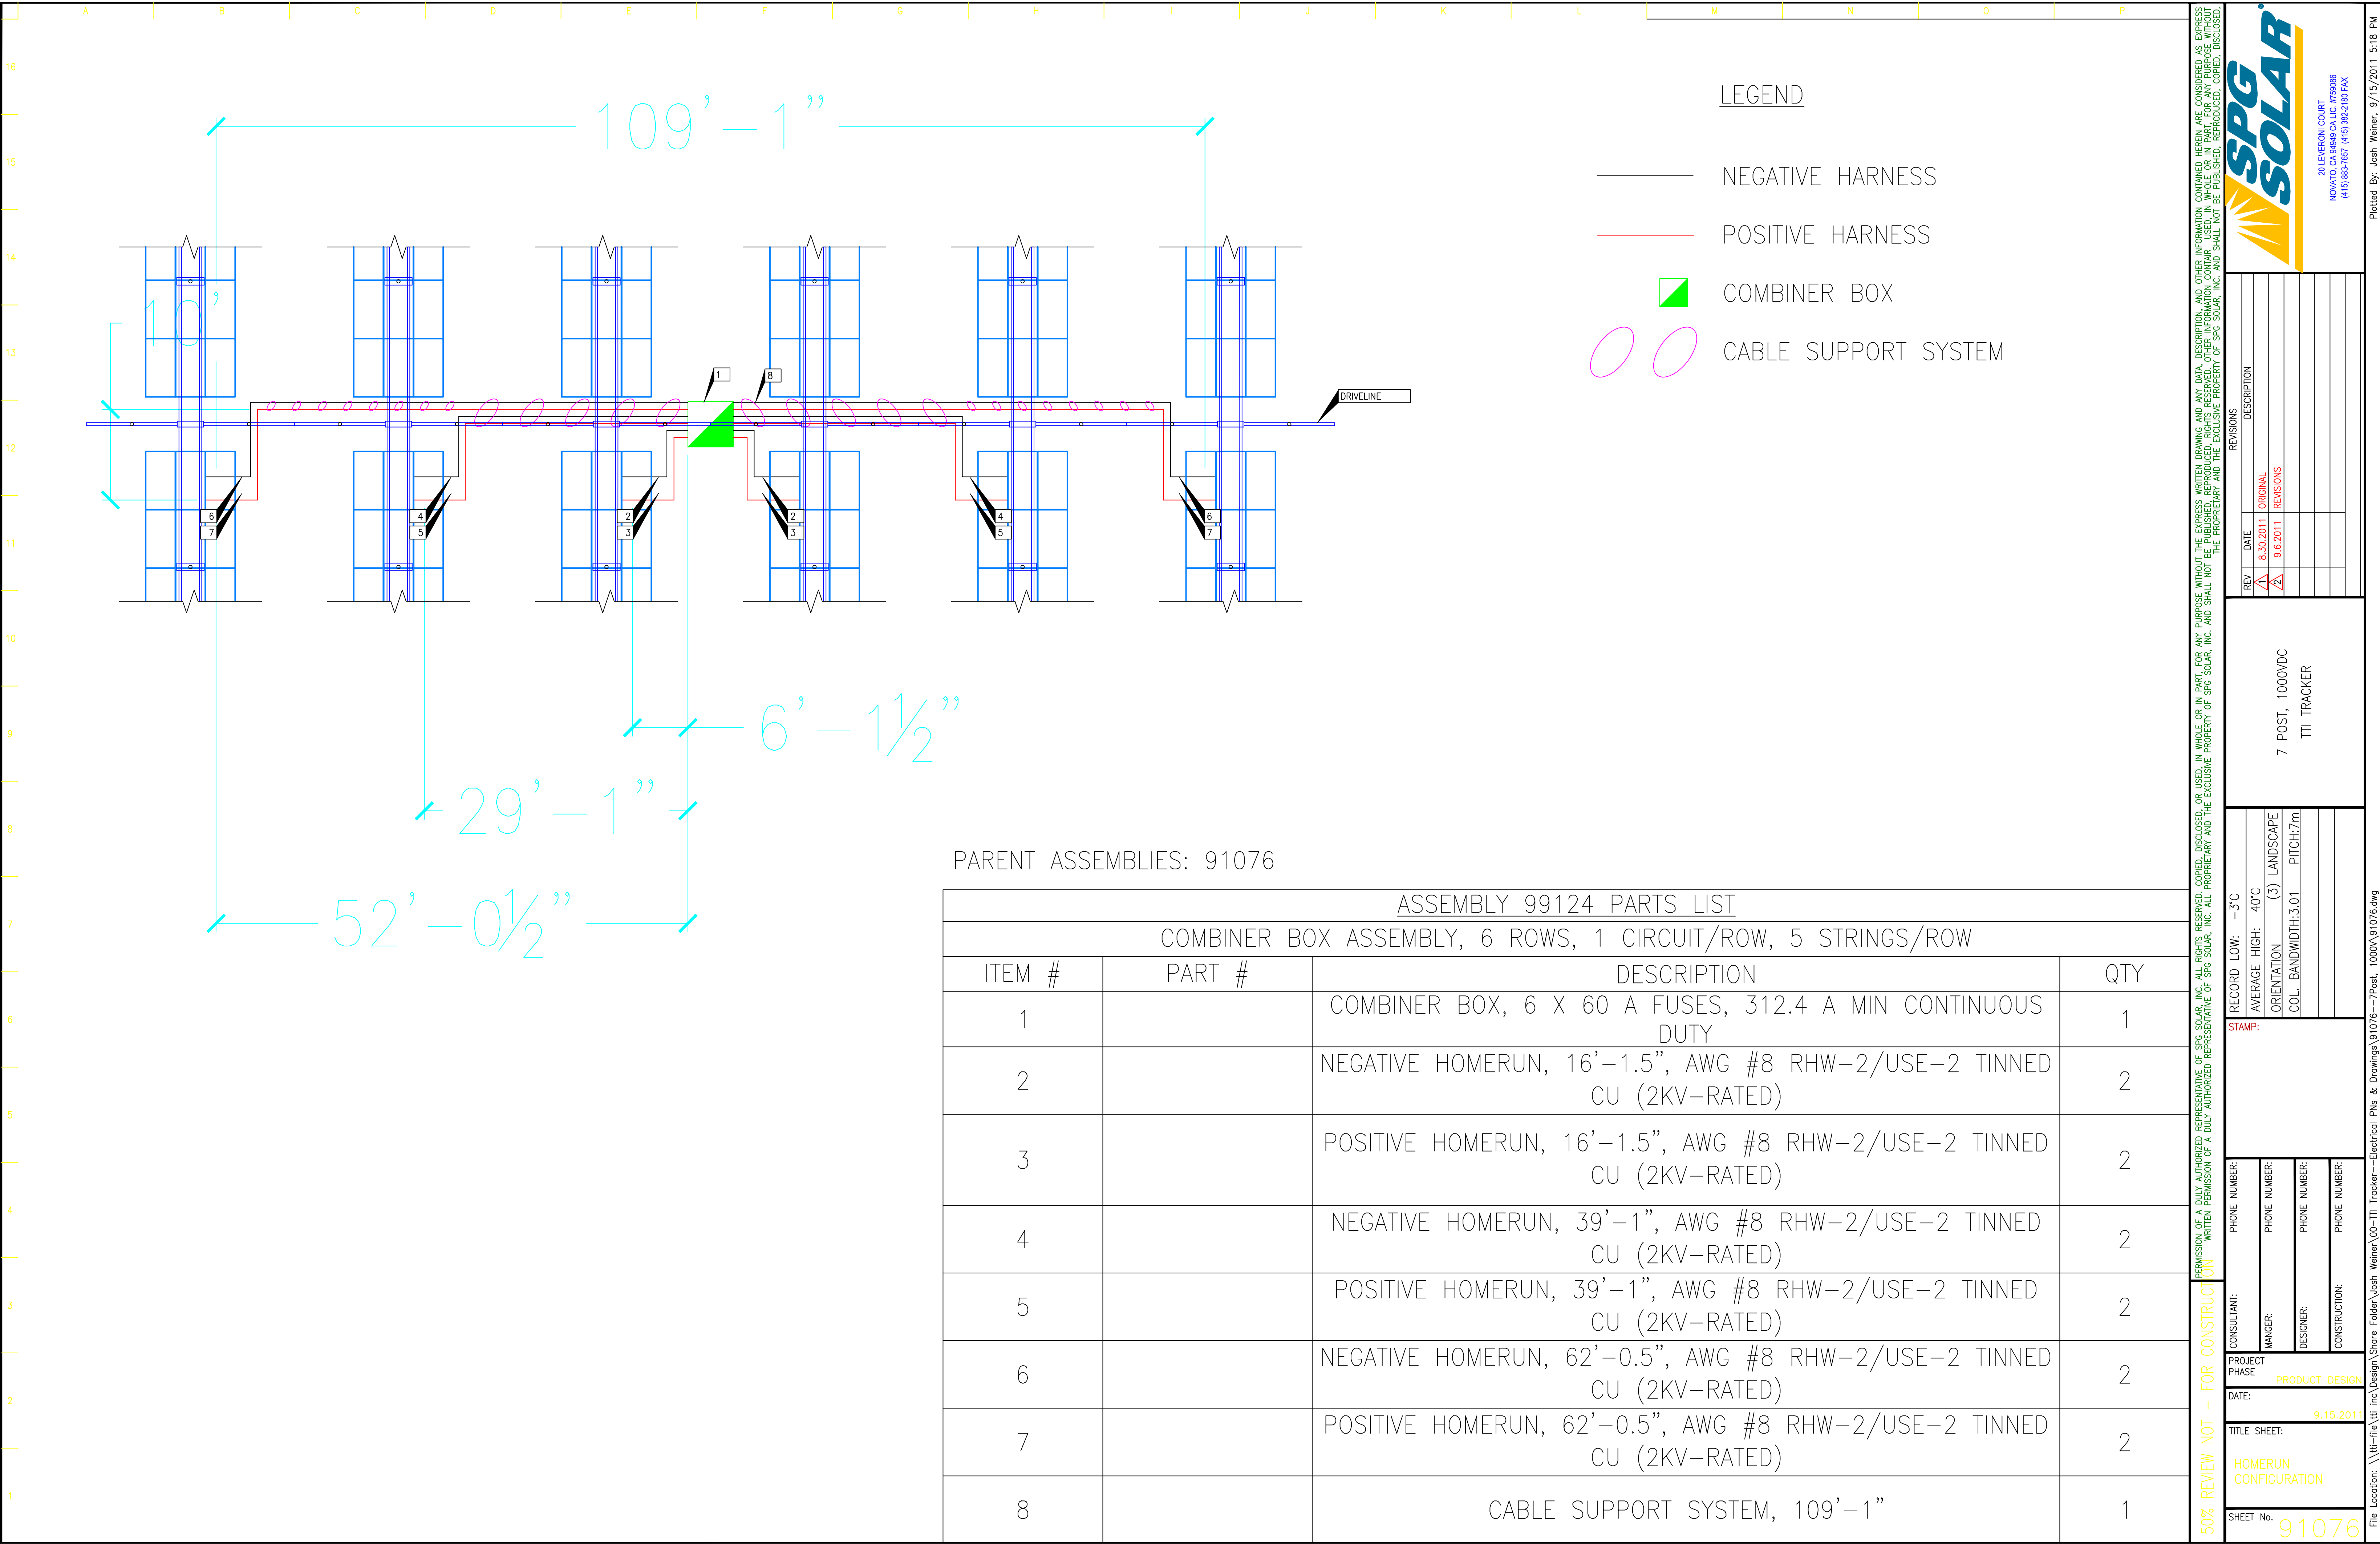

PARENT ASSEMBLIES: 91076

ASSEMBLY 99124 PARTS LIST			
COMBINER BOX ASSEMBLY, 6 ROWS, 1 CIRCUIT/ROW, 5 STRINGS/ROW			
ITEM #	PART #	DESCRIPTION	QTY
1		COMBINER BOX, 6 X 60 A FUSES, 312.4 A MIN CONTINUOUS DUTY	1
2		NEGATIVE HOMERUN, 16'-1.5", AWG #8 RHW-2/USE-2 TINNED CU (2KV-RATED)	2
3		POSITIVE HOMERUN, 16'-1.5", AWG #8 RHW-2/USE-2 TINNED CU (2KV-RATED)	2
4		NEGATIVE HOMERUN, 39'-1", AWG #8 RHW-2/USE-2 TINNED CU (2KV-RATED)	2
5		POSITIVE HOMERUN, 39'-1", AWG #8 RHW-2/USE-2 TINNED CU (2KV-RATED)	2
6		NEGATIVE HOMERUN, 62'-0.5", AWG #8 RHW-2/USE-2 TINNED CU (2KV-RATED)	2
7		POSITIVE HOMERUN, 62'-0.5", AWG #8 RHW-2/USE-2 TINNED CU (2KV-RATED)	2
8		CABLE SUPPORT SYSTEM, 109'-1"	1

SPG SOLAR

20 LEVERON COURT
NOVATO, CA 94949 CA LC #75086
(415) 883-7657 (415) 382-180 FAX

REV	DATE	DESCRIPTION
1	8.30.2011	ORIGINAL
2	9.6.2011	REVISIONS


7 POST, 1000VDC TTI TRACKER	RECORD LOW: -3°C AVERAGE HIGH: 40°C ORIENTATION: (3) LANDSCAPE COL. BANDWIDTH: 3.01 PITCH: 7m
--------------------------------	--

CONSULTANT: MANAGER: DESIGNER: CONSTRUCTION:	PHONE NUMBER: PHONE NUMBER: PHONE NUMBER: PHONE NUMBER:
---	--

PROJECT PHASE: DATE: TITLE SHEET: SHEET No.	PRODUCT DESIGN 9.15.2011 HOMERUN CONFIGURATION 91076
--	---

50% REVIEW NOT FOR CONSTRUCTION

File Location: \\ttf-file\file\inc\Design\Share Folder\Josh Weiner\00-TTI Tracker-Electrical PNs & Drawings\91076-7Post-1000V\91076.dwg

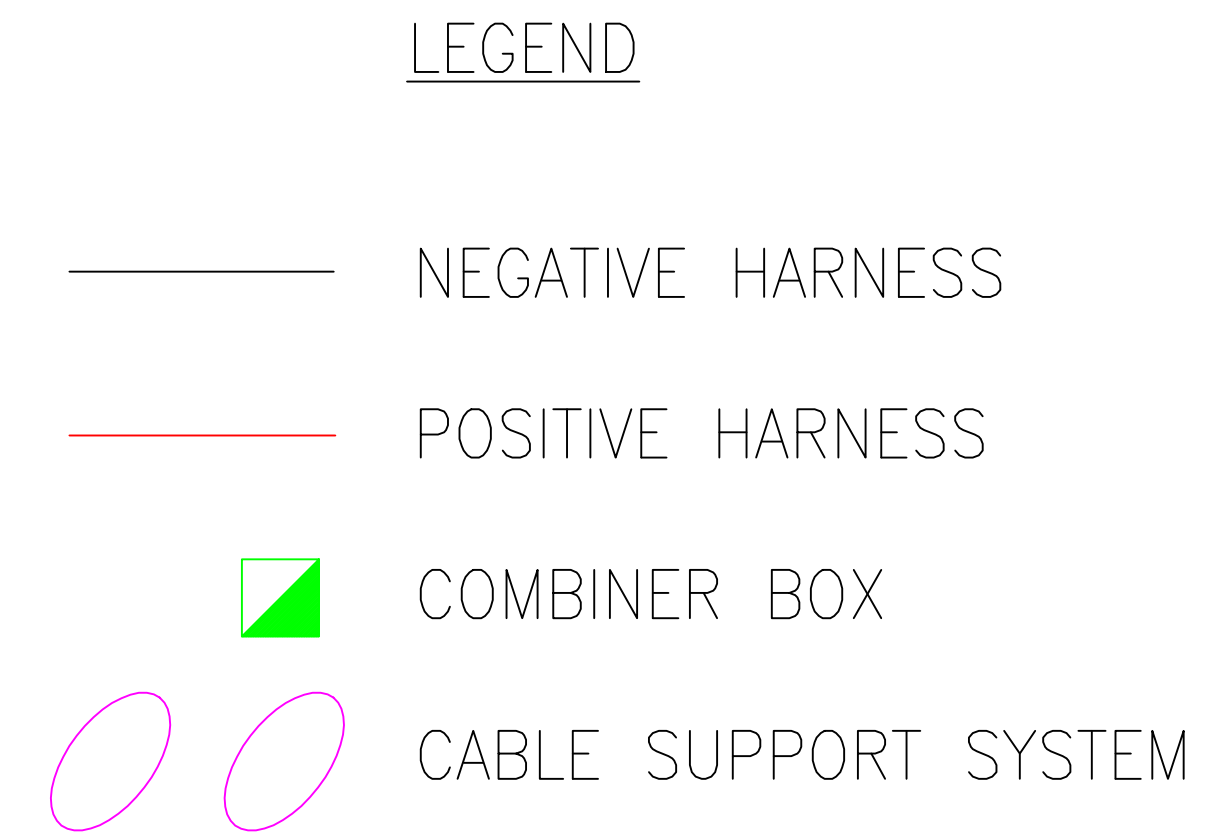

ASSEMBLY 99125 PARTS LIST

50% REVIEW NOT FOR CONSTRUCTION	CONSULTANT:		PHONE NUMBER:	RECORD LOW: -3°C AVERAGE HIGH: 40°C ORIENTATION (3) LANDSCAPE COL., BANDWIDTH: 3.01 PITCH: 7m	7 POST, 1000VDC TTI TRACKER	 20 LIVERONI COURT NOVATO, CA 94949 CA LIC #F750686 (415) 883-7857 (415) 382-180 FAX	REVISIONS			
	PROJECT PHASE: DATE:	MANAGER:	PHONE NUMBER:				REV	DATE	DESCRIPTION	
		DESIGNER:	PHONE NUMBER:				△	8.30.2011	ORIGINAL	
	TITLE SHEET: HOMERUN CONFIGURATION	SHEET No. 91076	CONSTRUCTION:				PHONE NUMBER:	△	9.6.2011	REVISIONS

PERMISSION OF A DULY AUTHORIZED REPRESENTATIVE OF SPG SOLAR, INC. ALL RIGHTS RESERVED. COPIED, DISCLOSED, OR USED, IN WHOLE OR IN PART, FOR ANY PURPOSE WITHOUT THE EXPRESS WRITTEN DRAWING AND ANY DATA DESCRIPTION, AND OTHER INFORMATION CONTAINED HEREIN ARE CONSIDERED AS EXPRESS WRITTEN PERMISSION OF A DULY AUTHORIZED REPRESENTATIVE OF SPG SOLAR, INC. ALL PROPRIETARY AND THE EXCLUSIVE PROPERTY OF SPG SOLAR, INC. SHALL NOT BE PUBLISHED, REPRODUCED, LOANED, COPIED, DISCLOSED, OR OTHERWISE USED IN WHOLE OR IN PART, FOR ANY PURPOSE WITHOUT THE EXPRESS WRITTEN PERMISSION OF SPG SOLAR, INC. AND SHALL NOT BE PUBLISHED, REPRODUCED, LOANED, COPIED, DISCLOSED, OR OTHERWISE USED IN WHOLE OR IN PART, FOR ANY PURPOSE WITHOUT THE EXPRESS WRITTEN PERMISSION OF SPG SOLAR, INC.

File Location: \\tt-file\Tti inc\Design\Share Folder\Josh Weiner\00-TTI Tracker--Electrical PNs & Drawings\91076---Post-, 1000V\91076.dwg
Plotted By: Josh Weiner, 9/15/2011 5:19 PM

