

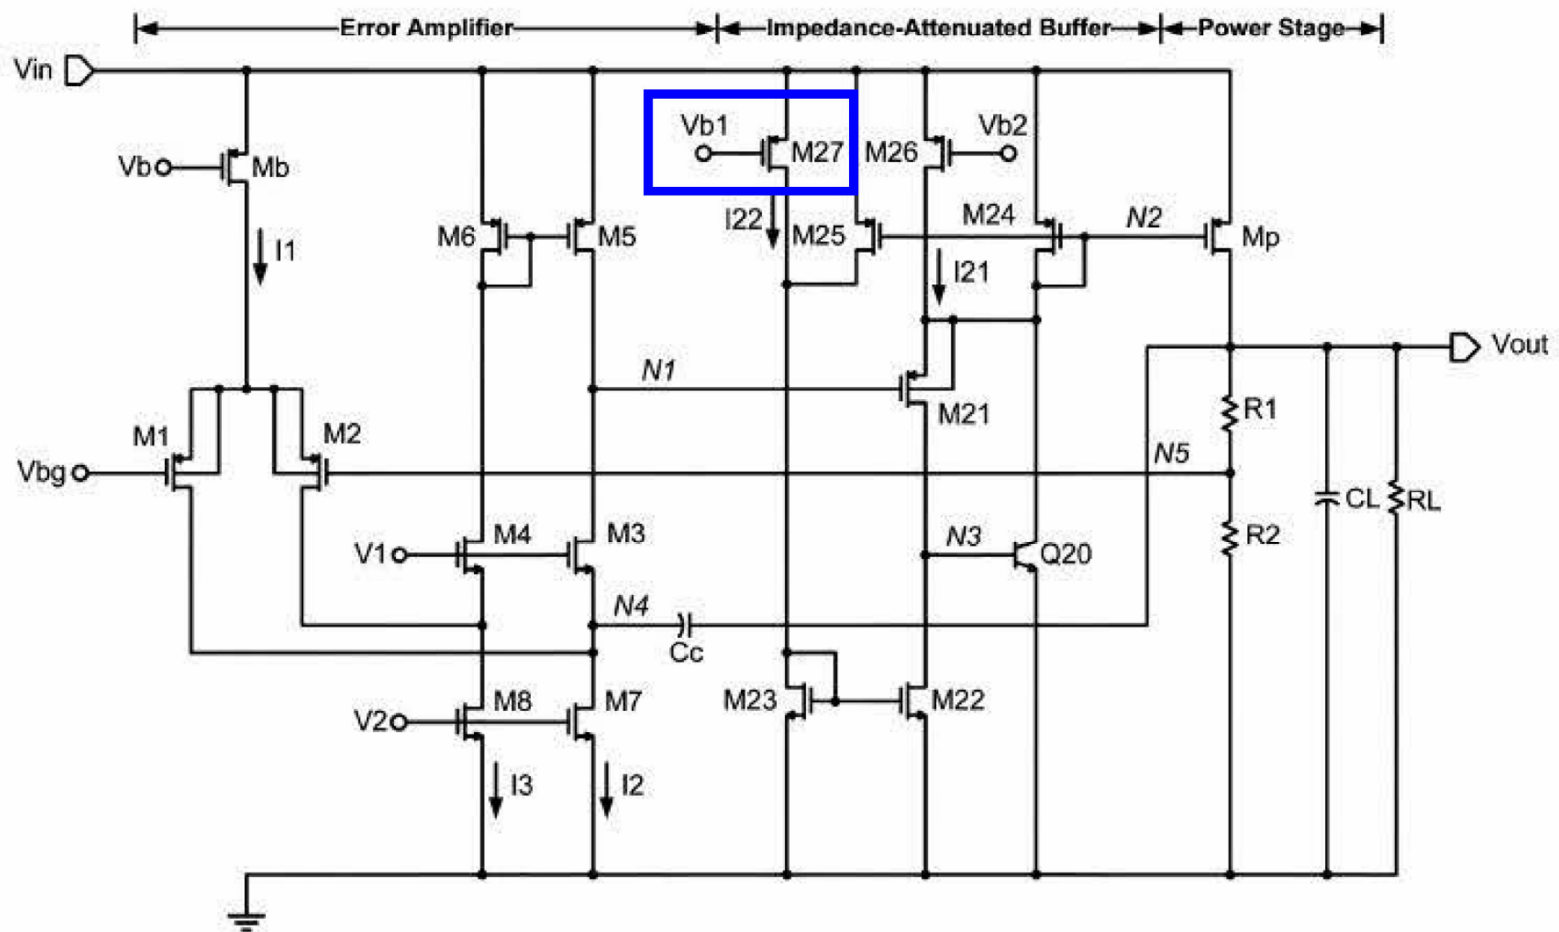


Fig. 8. Schematic of the proposed LDO.